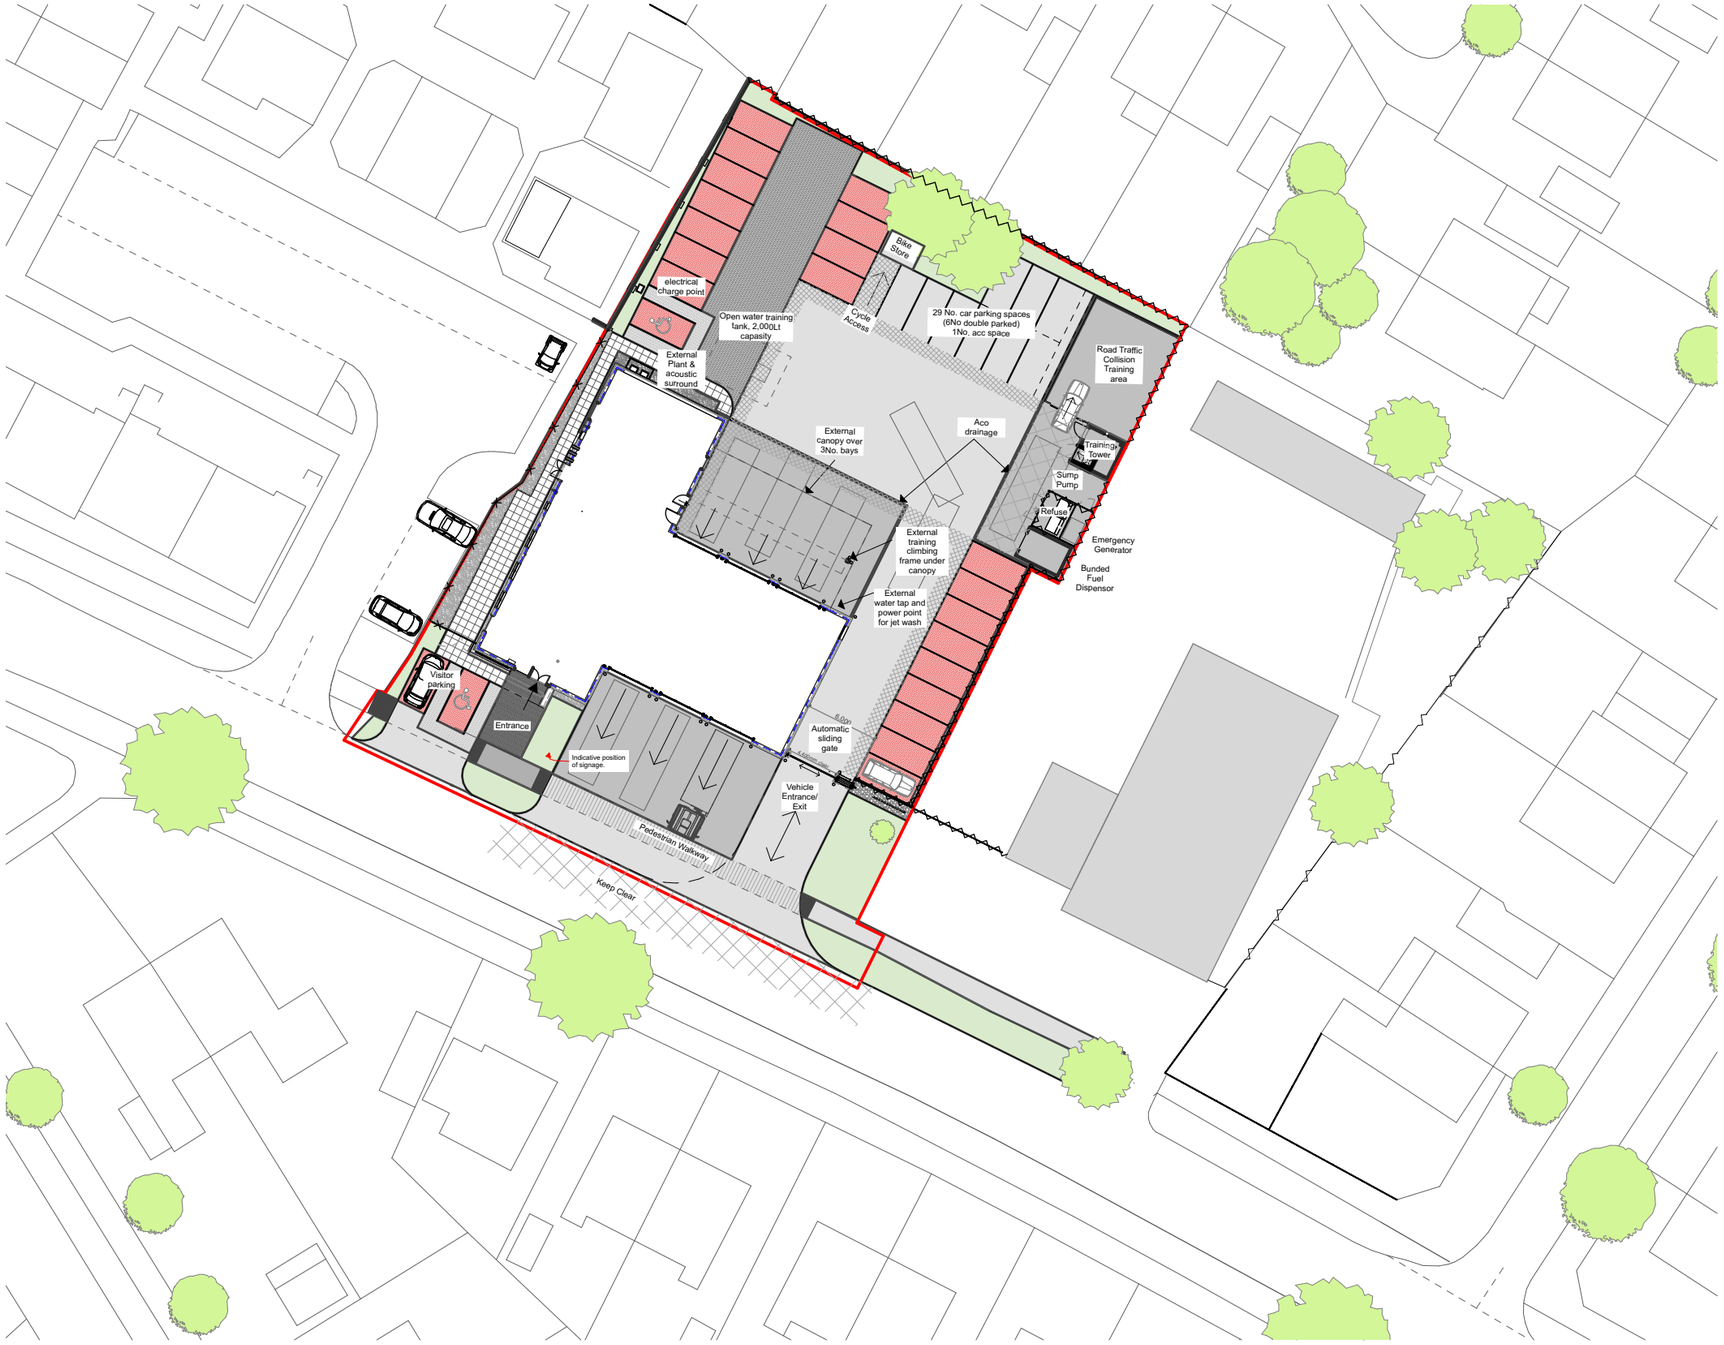

Key

- Concrete hard standing to SE details, to have drainage surrounding
- Tarmac to SE details
- Concrete Paving slabs
- Feature Brick paving to entrance area
- Permeable block paving to parking bays
- Gravel strip
- Soft landscaping see Landscape plan for more details
- 'white line' details, see Civil/ highways for more details
- 1800mm high acoustic timber fence to rear of site
- 1800mm high metal wire mesh fence and sliding vehicle gate

N

0 10 20 50 100m

C03 28.06.18 Amendments as requested
C02 06.12.17 Amendments as requested
C01 xx.10.17 For comments

Typical Site WDS/ RDS Station Requirements

maber